



Permit #F00139501-A

FilmL.A., Inc.
6255 W Sunset Blvd, 12th Floor
Hollywood, CA 90028
t: (213)977-8600 - f: (213)977-8601
www.filmla.com

Summary Information

Permit No: F00139501-A

Type of Permit: FILMING

Release Date: 09/14/2018

Production Company BOSS FILM PRODUCTIONS MAGNUM
OPUS

Producer GEORGIA KACANDES

Insured Company BOSS FILM PRODUCTIONS MAGNUM
Name OPUS

Director QUENTIN TARANTINO

Contact Phone No. 1 323- 997-4710

Contact Phone No. 2

Fax 323-997-4714

Address 7039 W. SUNSET BLVD
LOS ANGELES, California 90028

1st AD WILLIAM CLARK

Production Manager NATHAN KELLY

FilmL.A. Coordinator Tara Kramer

Location Manager RICK SCHULER / STEVE MAPEL

Primary Phone Mobile - 213-718-0087

Secondary Phone Mobile - 818-261-4733

Production Title MAGNUM OPUS

Location Assistant DANIEL ALVAREZ

Primary Phone Mobile - 5625729231

Secondary Phone

Type of Production Feature

Fees

Posting 900 \$207.00

Total Permit Fee \$1,074.00

Posting 1200 \$276.00

Number of Locations 1

Notification Charge \$170.00

LA CITY LANE AND STREET CLOSURE FEE \$312.00

FILMLA NON-REFUNDABLE FILM PERMIT RIDER \$109.00
FEE



FilmL.A., Inc.
6255 W Sunset Blvd, 12th Floor
Hollywood, CA 90028
t: (213)977-8600 - f: (213)977-8601
www.filmla.com

Summary Information**Location**

Location 1 of 1

Page 1 of 2

Permit Number	F00139501-A	Location Manager	RICK SCHULER / STEVE MAPEL
Production Company	BOSS FILM PRODUCTIONS MAGNUM O...	Primary Phone	Mobile - 213-718-0087
Insured Company	BOSS FILM PRODUCTIONS MAGNUM O...	Secondary Phone	Mobile - 818-261-4733
Production Title	MAGNUM OPUS		

Location Address 5300 Melrose Ave, Los Angeles, CA, 90038**Location Name** RALEIGH STUDIOS HOLLYWOOD**Location Type** Certified Studio**Film Dates** 9/17/2018 - 9/18/2018 00:00 - 00:00 2 days**Open or Closed to the Public** Open

Generic Conditions Community Survey Obtained
Must comply with attached conditions
Must Maintain 5' Clearance on Sidewalks/Walkways
Must maintain local/emergency access
No cast or crew parking on area streets
No interference with merchant activity.
No interference with vehicular or pedestrian traffic

Please see attached documents Van Ness Ave btwn Melrose Ave & Lemon Grove Ave WS Curb - Magnum Opus.pdf
Raleigh Studios July 2009.pdf

Equipment on Location	Type	Quantity	Personnel on Location	Type	Quantity
	5 or 10 ton trucks	5		Crew	15
	Cube Trucks	5		Off-Duty/Retired	2
	Generator	1		LAPD Officer(s)	
	Vans	5			

Filming Activities Posted Parking Only ;

Jurisdiction	Political: Los Angeles City - Council District 04	Police: Los Angeles Police Department	Fire: Los Angeles City
---------------------	--	--	-------------------------------

Thomas Guide Page: 593**Grid:** G6

Approvals FILMLA. CLOSURES
LOS ANGELES CITY DEPARTMENT OF PUBLIC WORKS
LOS ANGELES CITY POLICE DEPARTMENT

Jennifer Morelos
Jessica Castro
Gabriel Aleman



FilmL.A., Inc.
6255 W Sunset Blvd, 12th Floor
Hollywood, CA 90028
t: (213)977-8600 - f: (213)977-8601
www.filmla.com

Summary Information**Location****Location 1 of 1****Page 2 of 2**

Permit Number	F00139501-A	Location Manager	RICK SCHULER / STEVE MAPEL
Production Company	BOSS FILM PRODUCTIONS MAGNUM O...	Primary Phone	Mobile - 213-718-0087
Insured Company	BOSS FILM PRODUCTIONS MAGNUM O...	Secondary Phone	Mobile - 818-261-4733
Production Title	MAGNUM OPUS		

Parking Base Camp

Location Type : Filming Location

Crew Parking

Location Type : Filming Location

Posting "No Parking" signs E/S OF VAN NESS AVE, FROM CLINTON ST TO MAPLEWOOD AVE (ANYTIME)
N/S RALEIGH ST, FROM VAN NESS AVE TO WILTON PL (ANYTIME)

Approximate Footage 901 - 1200**Log Number** 215965**Date(s)** 9/17/2018 to 9/18/2018**Time(s)** 00:00 to 00:00

Posting "No Parking" signs W/S OF VAN NESS AVENUE, MELROSE AVENUE TO CLINTON STREET
(ANYTIME)

Approximate Footage 601 - 900**Log Number** 215972**Date(s)** 9/17/2018 to 9/30/2018**Time(s)** 00:00 to 00:00

Lane / Full Closure W/S CURB LANE OF VAN NESS FROM MELROSE AVE TO LEMON GROVE
(12AM 9/17 THROUGH 1159 ON 9/18 CONTINUOUS)


Approximate Footage 0 - 300**Date(s)** 9/17/2018 to 9/18/2018**Time(s)** 00:00 to 23:59

**SPECIAL FILMING CONDITIONS
5300 MELROSE AVE (RALEIGH STUDIOS)**

The Special Filming Conditions described below will be included in the terms and conditions of permits issued for filming in this area and are in addition to the standard terms and conditions applicable to filming permits generally. While these Special Filming Conditions will be included as terms if a permit for filming in this area is issued, they are not intended to, and do not, establish the criteria or standards for determining whether or not a particular permit (or permits) will be issued for this area. The decision whether or not a particular permit (or permits) will be issued is vested in the discretion of the appropriate City or County department or their designees (including FilmL.A., Inc.), to be exercised consistent with public health, safety and general welfare, and applicable land-use ordinances.

Raleigh Studios is a frequently used certified studio that is bordered by Melrose Avenue, Clinton Street, Van Ness Street and Bronson Avenue. The area surrounding the studio is a residential neighborhood made up of single family homes and apartment buildings with very limited parking for their tenants. The following conditions have been established to mitigate the concerns of local residents.

- **Affected residents/merchants/businesses within 500 feet of any filming activity, including equipment parking, must be notified at least two (2) days in advance of the first day of filming or the first day of any substantial set preparation.** *Permit requests must be submitted to FilmL.A. at least three (3) days in advance.*
- **Cast and crew may not park on area streets.** Off-street parking must be provided.
- **Companies requesting posting while filming at Raleigh Studios will be limited to:**
 1. **E/S of Bronson Avenue, Melrose Avenue south 300 feet.**
 2. **W/S of Van Ness Avenue, Melrose Avenue to Clinton Street.**
- **No parking on Clinton Avenue.**

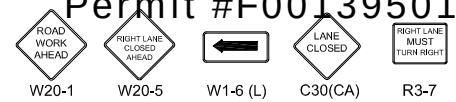


Ⓢ TRAFFIC SIGNAL

● TRAFFIC CONE

⏏ TYPE I W/ SIGN

⚡ FLASHING ARROW SIGN (FAS)

ALL TRAFFIC CONTROL
WILL BE INSTALLED TO
MEET OR EXCEED THE
LATEST CA-MUTCD
MINIMUM REQUIREMENTS

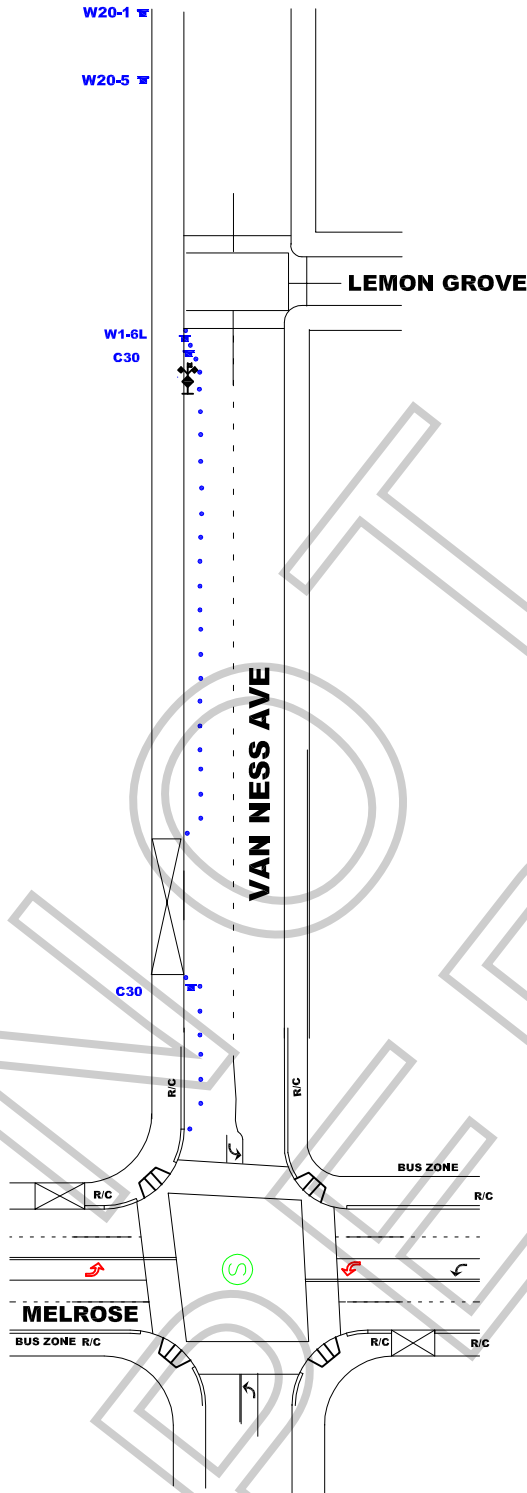

WORK ZONE TRAFFIC CONTROL PLAN GENERAL NOTES

1. DATE/TIME: 9-17-18 FROM 00:01 HOURS TO 9-18-18 23:59 HOURS.
2. ALL SIGNING, STRIPING, AND TRAFFIC CONTROL DEVICES SHALL CONFORM TO THE (CURRENT) STATE OF CALIFORNIA DEPARTMENT OF TRANSPORTATION (CALTRANS) STANDARD PLANS AND STANDARD SPECIFICATIONS, CALIFORNIA MUTCD, AND ANY ADDENDUMS THERETO, AND AS SHOWN ON THESE PLANS, SYMBOLS AND ABBREVIATIONS USED ARE SHOWN ON CALTRANS STANDARD PLANS.
3. THERE WILL BE NO INTERFERENCE WITH TRAFFIC SIGNALS OR CROSSWALKS.
4. CONES WILL BE 28" MINIMUM HEIGHT AND HAVE REFLECTORIZED SLEEVES FOR NIGHT WORK.
5. POLICE WILL DIRECT TRAFFIC IF NECESSARY.

TCP FOR: BOSS FILMS PRODUCTIONS: "MAGNUM OPUS"		
LOCATION: W/S CURB LANE OF VAN NESS AVE FROM MELROSE AVE TO LEMON GROVE LOS ANGELES, CALIFORNIA		
	CONTACT: RICK SCHULER PH# 213-718-0087 STEVE MAPEL PH# 818-261-4733	
	JCL TRAFFIC SERVICES (213) 622-9775 C31-CA Lic # 805357	
DATE	REVISIONS	DRAFTER: MARIO MENJIVAR
		SCALE: N.T.S.
		FILM LA: TK